Bureau Veritas Marine & Offshore
Section 47158L.....

REVIEWED

only for parts concerning Classification, and as per contract.

Rotterdam, 13-May-2024

[Electronic document]
The plan approval office

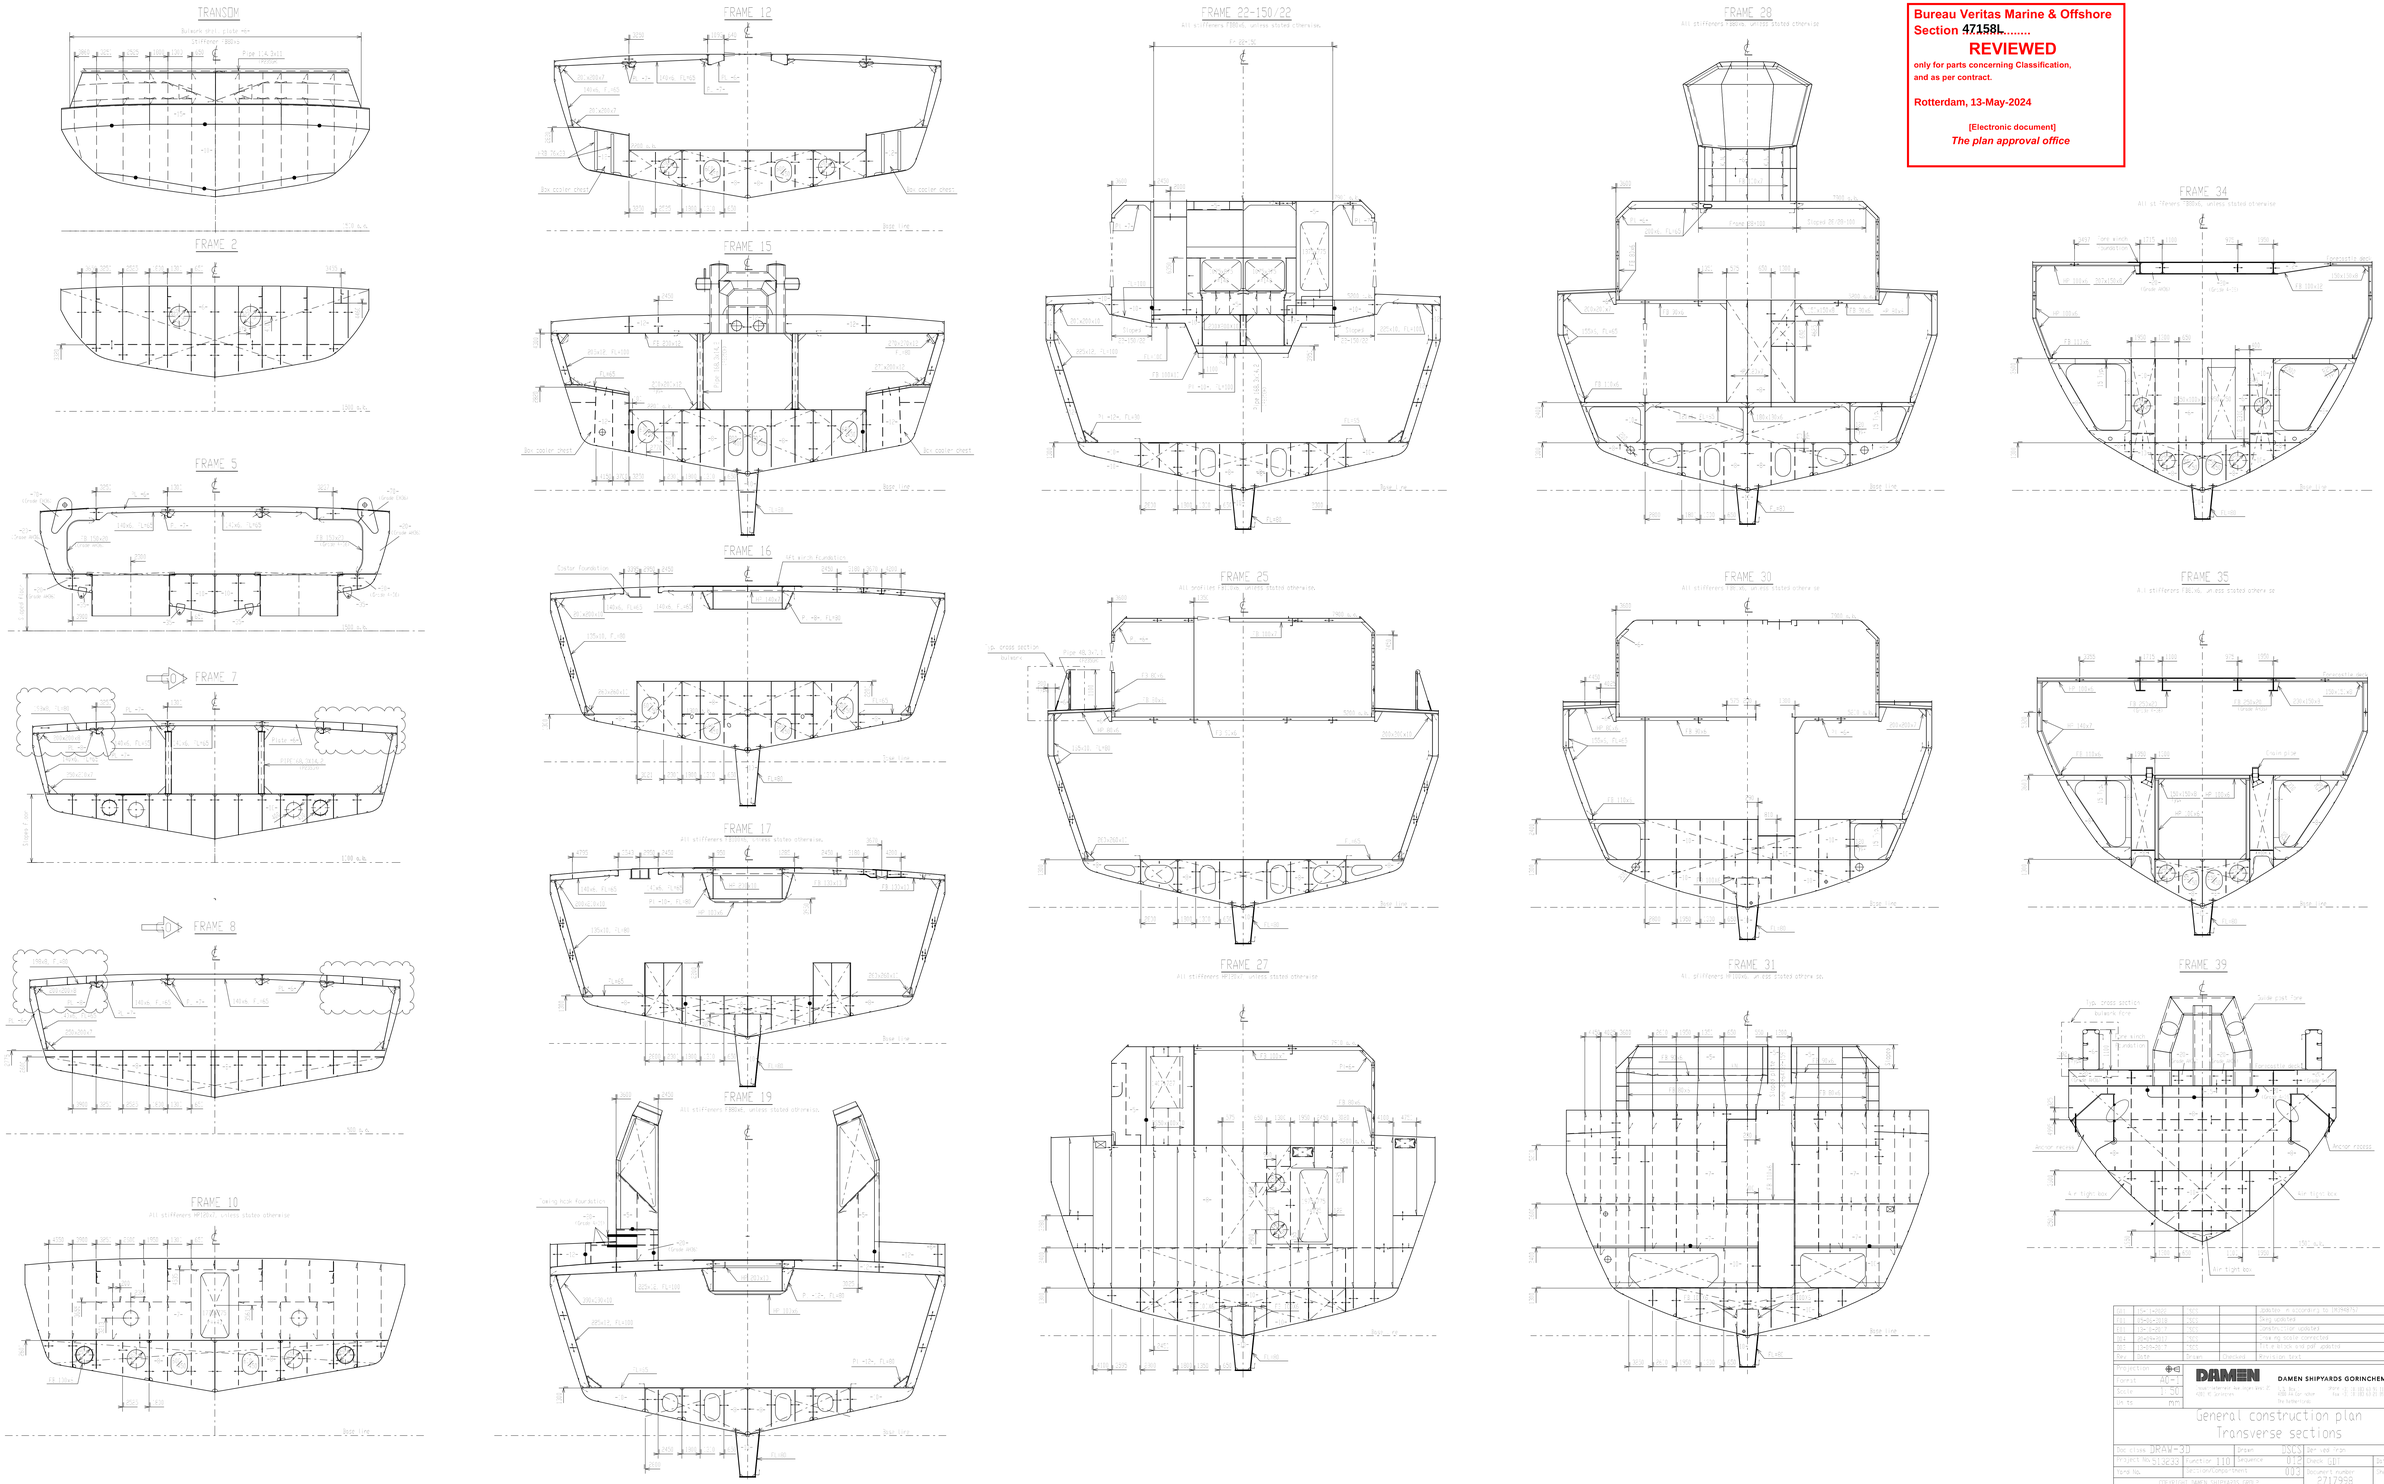

4	15-11-2023			added in accordance to 1829487157
3	29-04-2019			dwg updated
2	13-04-2012			construction updated
1	12-04-2012			line rig scale corrected
0	13-04-2011			fit a block ship pdf added
Rev	Date	Drawn	Checked	Revision Data

Projection: ⊕
Format: A0
Scale: 1:50
Unit: mm

DAMEN
DAMEN SHIPYARDS GORINCHEM
Visiting address: Avelingen West 37, 4207 GZ Gorinchem
P.O. Box 2, 4200 AA Gorinchem
The Netherlands
Tel. +31 183 639 911
Fax +31 183 639 639
info@damen.nl
www.damen.nl

General construction plan
Transverse sections

Dwg class DRAW-3D		Drawn	DSCS 30-04-09 17:31		
Project No. 513233	Function 110	Sequence	012	Check GBI	Date 29-11-2022
Item No.		Specification-Sheet	093	Document Number 2717998	Sheet 1 / Revision 4

CopyRight DAMEN SHIPYARDS GROUP

TransNo TE-513233-0002-01 / Issue For Approval / Date 22-01-2024