SECTION AT CL

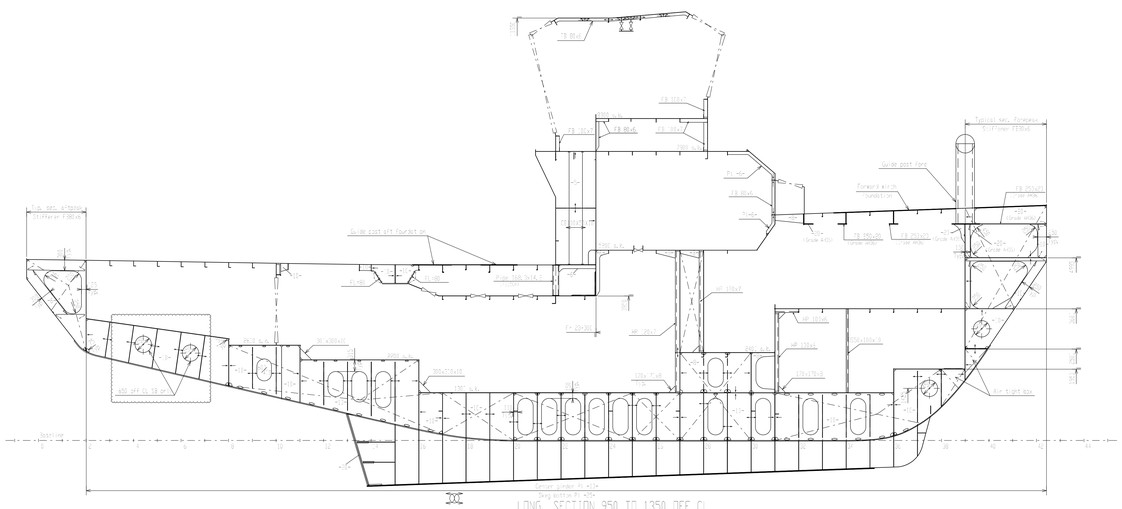

LONG. SECTION 950 TO 1350 OFF CL

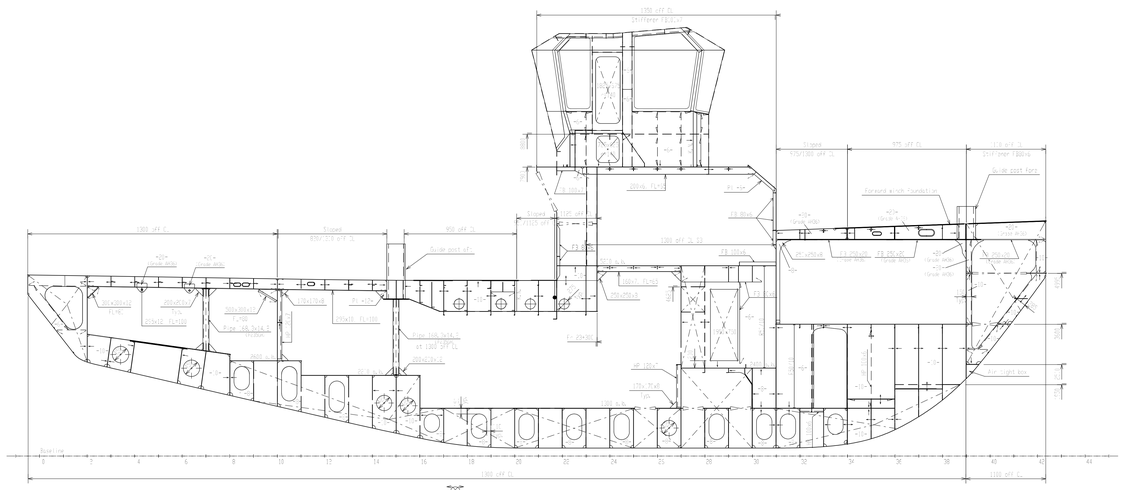

LONG. SECTION 1800 TO 2450 OFF CL

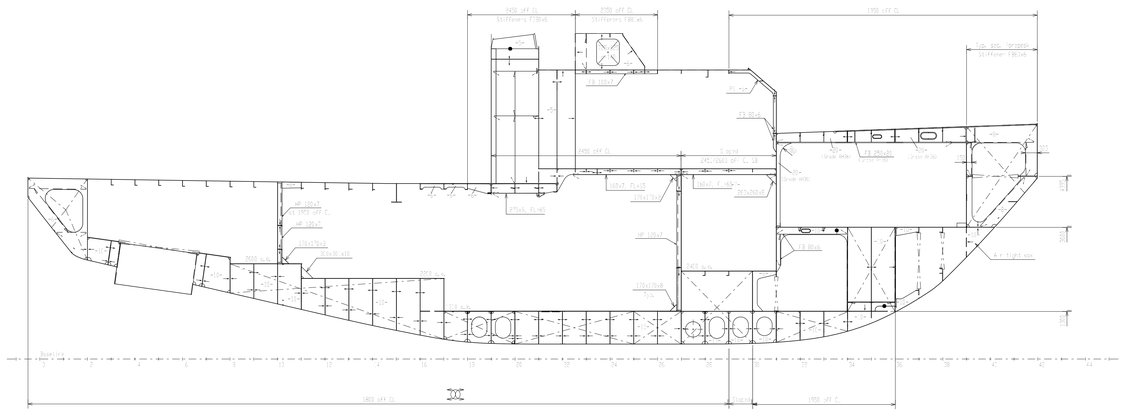

LONG. SECTION 2525 TO 3600 OFF CL

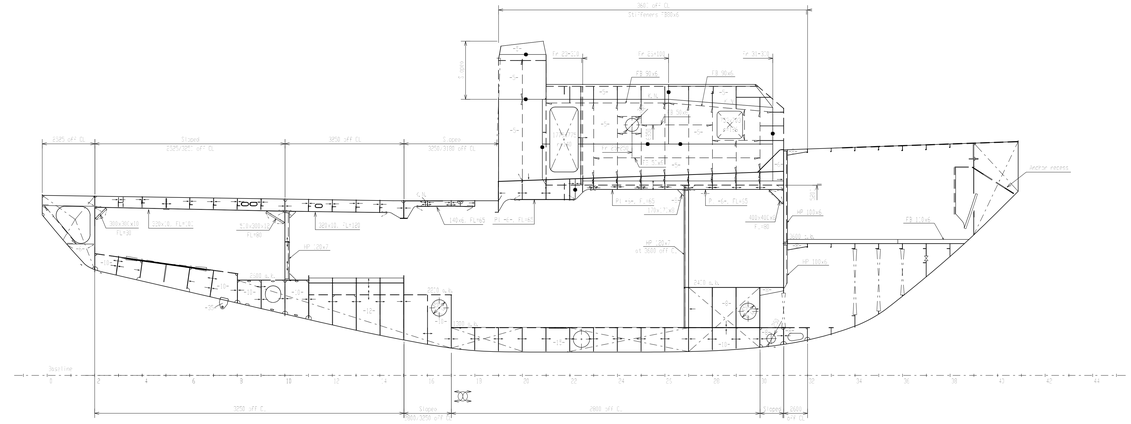

SIDEVIEW SHELL

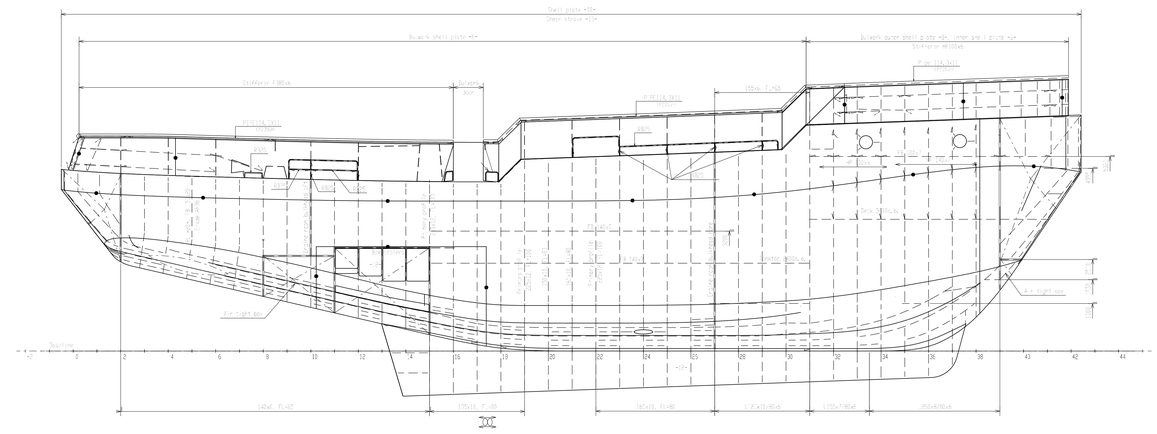

LONG. SECTION 2800 OFF CL PS

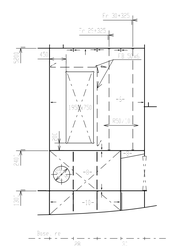

Bureau Veritas Marine & Offshore
Section 47158I.....

REVIEWED

only for parts concerning Classification,
and as per contract.

Rotterdam, 13-May-2024

[Electronic document]
The plan approval office

04	10-01-2024	BOCS		Notes updated
03	15-11-2023	BOCS		Revised in accordance to IMS48012
02	13-04-2023	BOCS		Revised fitting port
01	03-03-2016	BOCS		Dwg updated
00	11-12-2013	BOCS		Construction updated
Rev	Date	Drawn	Checked	Revision text

Projection
Format A0+1
Scale 1:50
Units mm

DAMEN SHIPYARDS GORINCHEM

General construction plan
Long tudinal sections

Doc. class IRAW-3U		Drawn	PSCS	Derived from	
Project No.513233	Function 110	Sequence	011	Check MV	Date 16-01-2023
Yard No.	Section/Compartment		002	Document number 2717997	Sheet 1 / Revision 101

COPYRIGHT DAMEN SCHEEPSWERF GROUP

TransNo: TE-513233-0002-01 / Issue For Approval / Date 22-10-2024